GROUND FLOOR PLAN - (WING-2,3,4,5)

SCALE 1:250
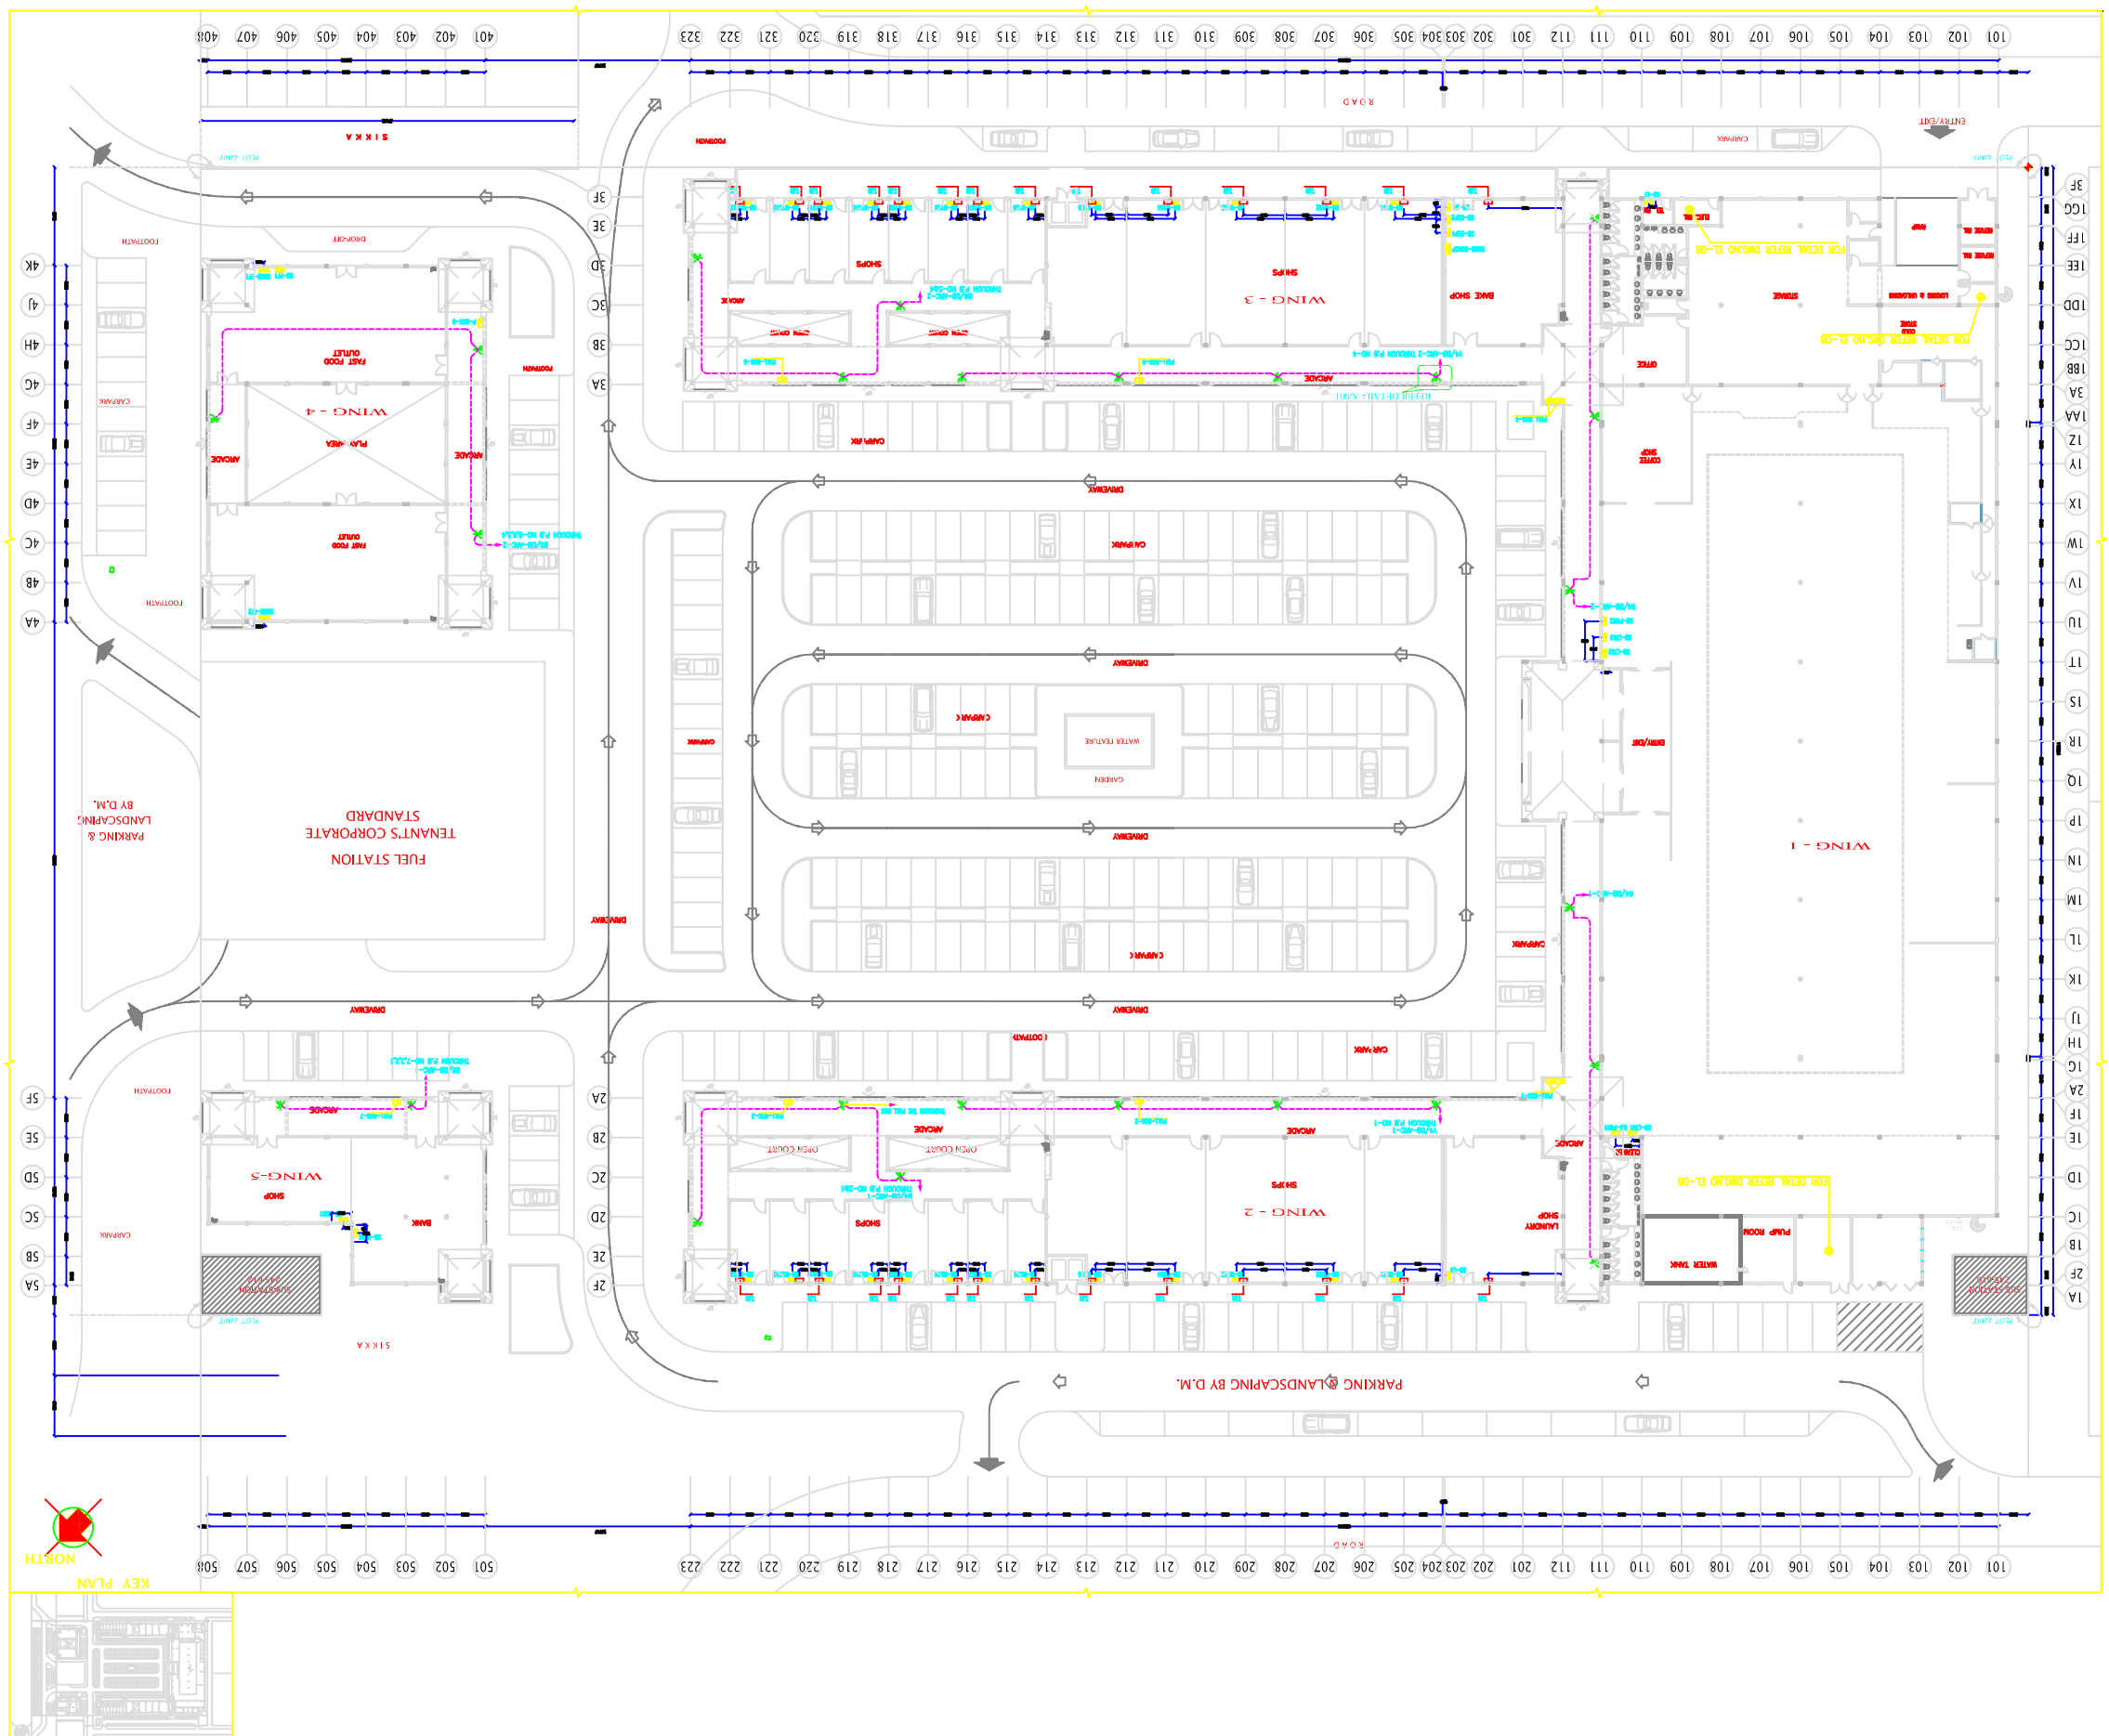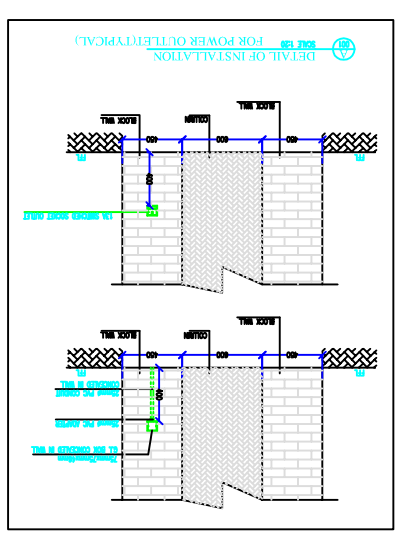
ELECTRICAL LAYOUT(POWER)